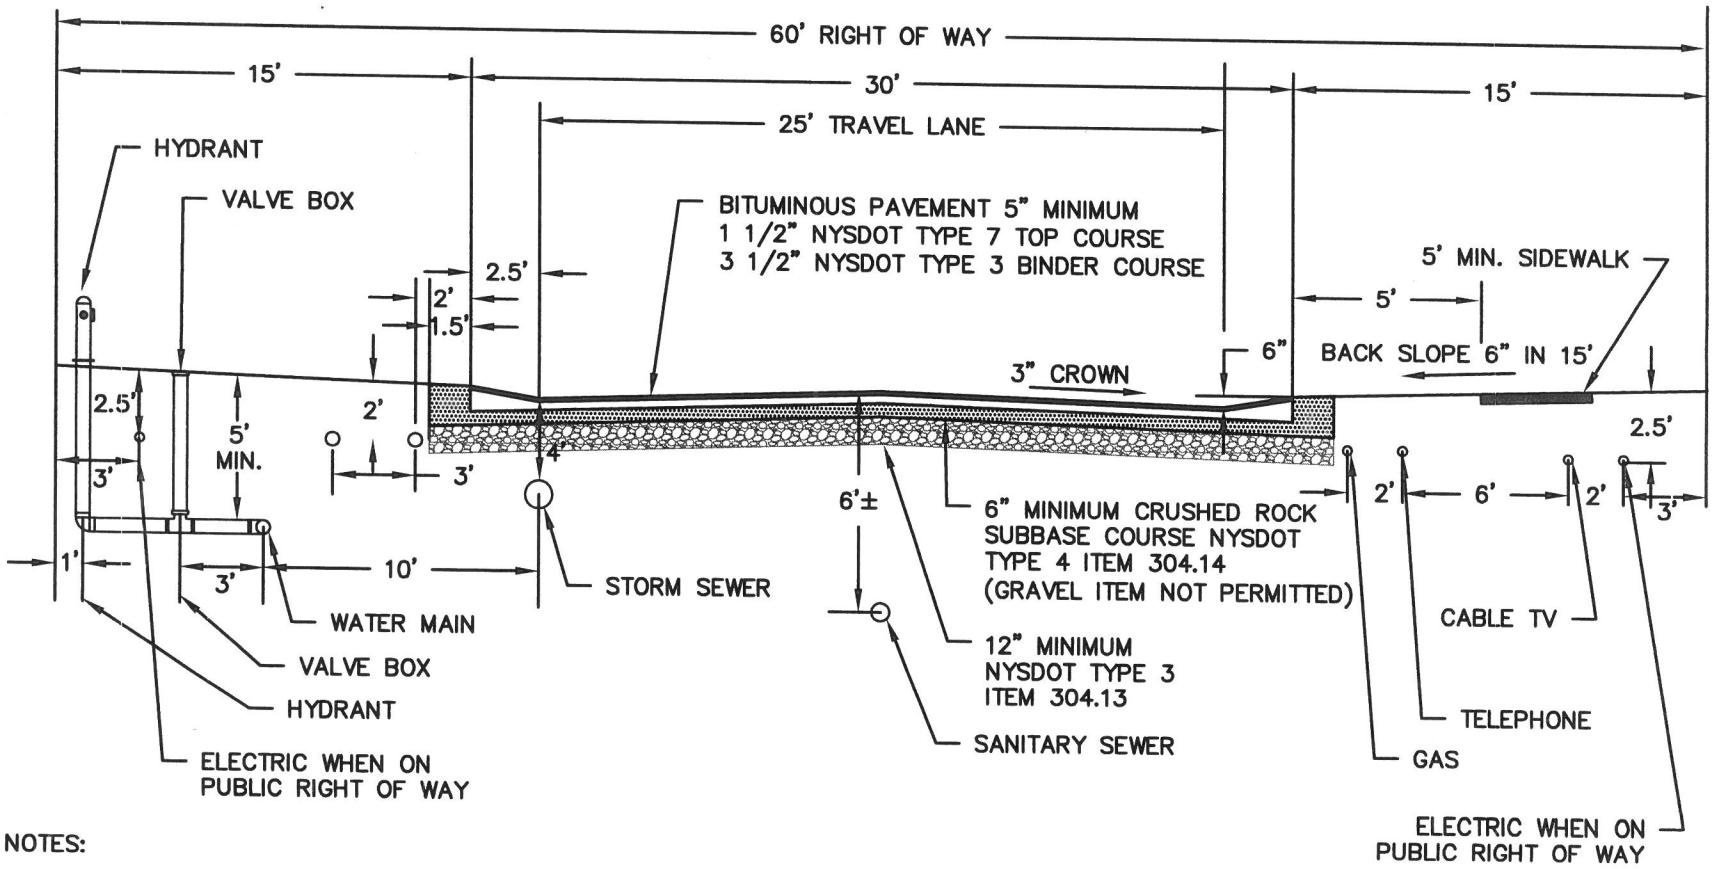

NOTES:

1. THE DEPTH OF GRAVEL SHOWN IS MINIMUM. SOIL CONDITIONS AND/OR TYPE OF SOIL MAY REQUIRE ADDITIONAL GRAVEL. THIS SHALL BE DETERMINED BY THE HIGHWAY SUPERINTENDENT AT THE TIME OF CONSTRUCTION. THESE DECISIONS SHALL BE STRICTLY ADHERED TO.
2. VERTICAL CURVES SHALL NOT BE PLACED AT LOW POINTS.
3. DRAINAGE STRUCTURES SHALL NOT BE PROPOSED AND/OR CONSTRUCTED WITHIN (10) TEN FEET OF DRIVEWAYS.
4. STABILIZATION FABRIC, MAY BE REQUIRED BY HIGHWAY SUPERINTENDENT
5. SIDEWALKS WILL NOT BE MAINTAINED WITH OUT A MAINTENANCE EASEMENT.

HIGHWAY CROSS SECTION

NOT TO SCALE

HIGHWAY CROSS SECTION

TOWN OF GUILDERLAND

DECEMBER 2013